1st Floor
March 2015

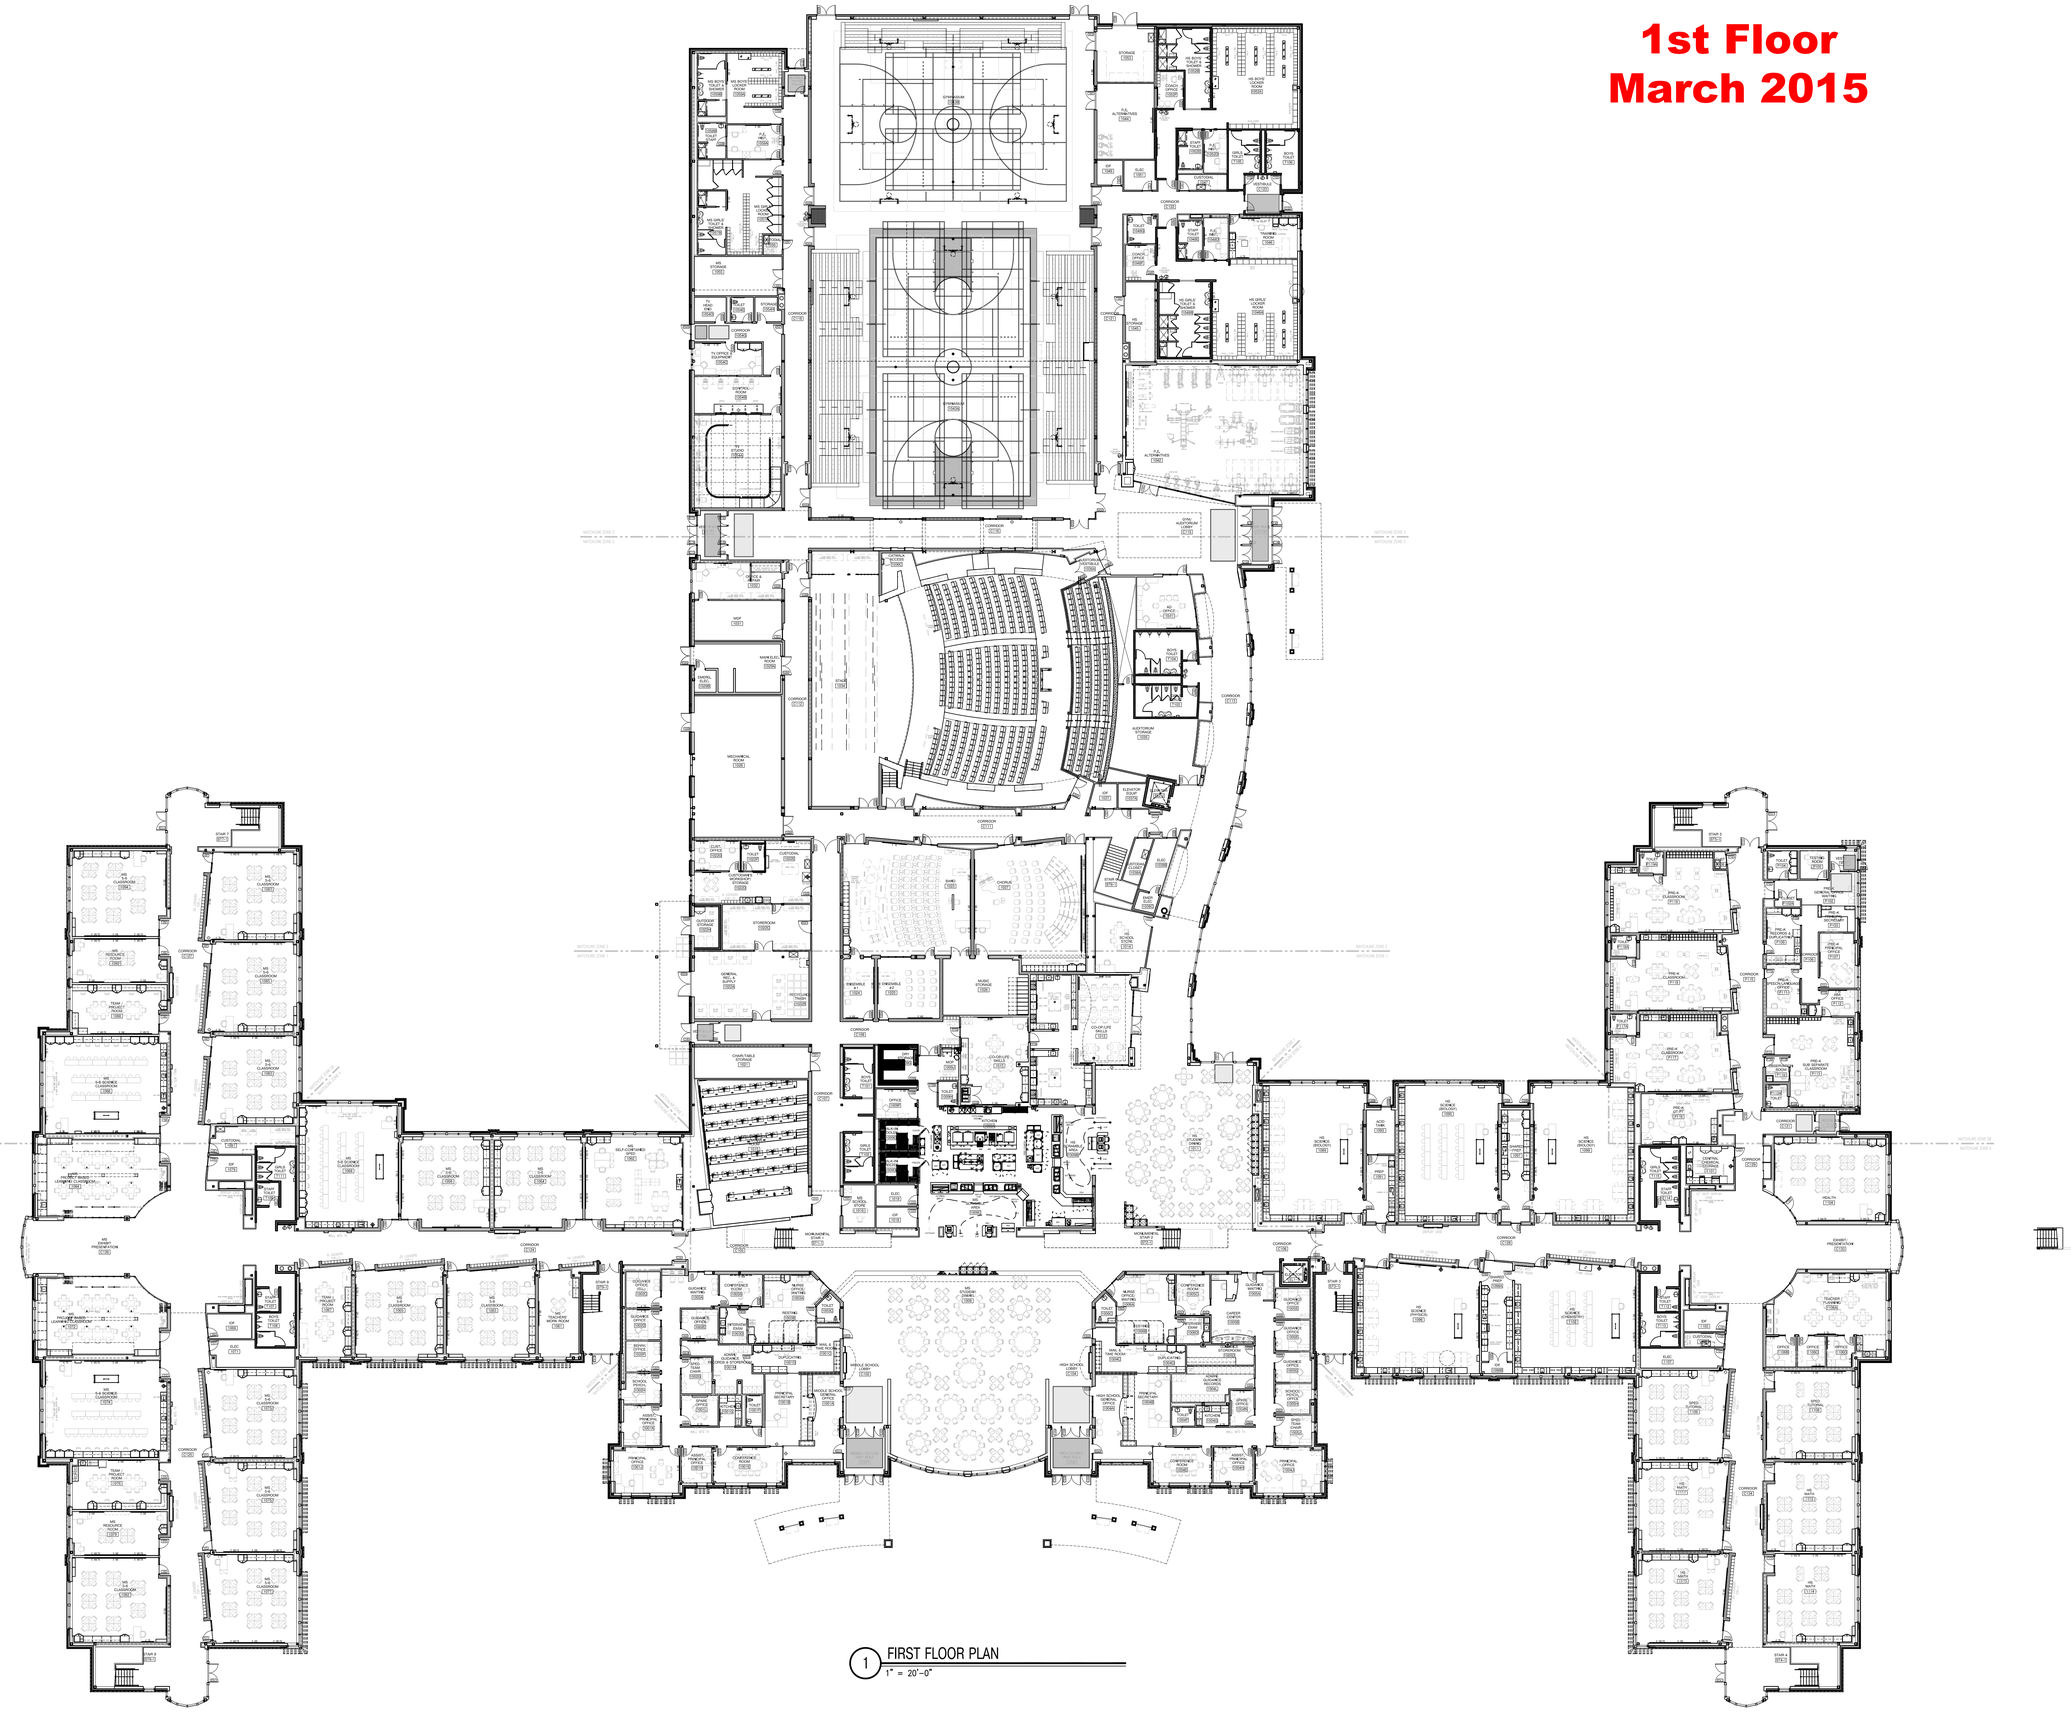

1 FIRST FLOOR PLAN
1" = 20'-0"

A13 architects
526 Boston Post Rd
508.358.0790
Wayland, MA
www.a13architects.com

PROGRESS PRINT

Copyright (C) 2015 A13 Architects, LLC

ABINGTON PUBLIC SCHOOLS
Co-Located
Pre-K | Middle | High
School

201 Gliniewicz Way
Abington, MA 02351

KEYNOTE LEGEND:

This plan dated 3/11/15 is a work in progress and is subject to further change and revision

NORTH ARROW

KEYPLAN

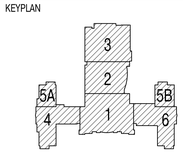

DRAWING NAME:

OVERALL FIRST FLOOR PLAN

DRAWN BY:	CLO
REVIEWED BY:	CLO
SCALE:	As Noted
JOB NO.:	1301.00
DATE:	MARCH 11, 2015

DRAWING NUMBER:
A1.10

1st Floor
March 2015

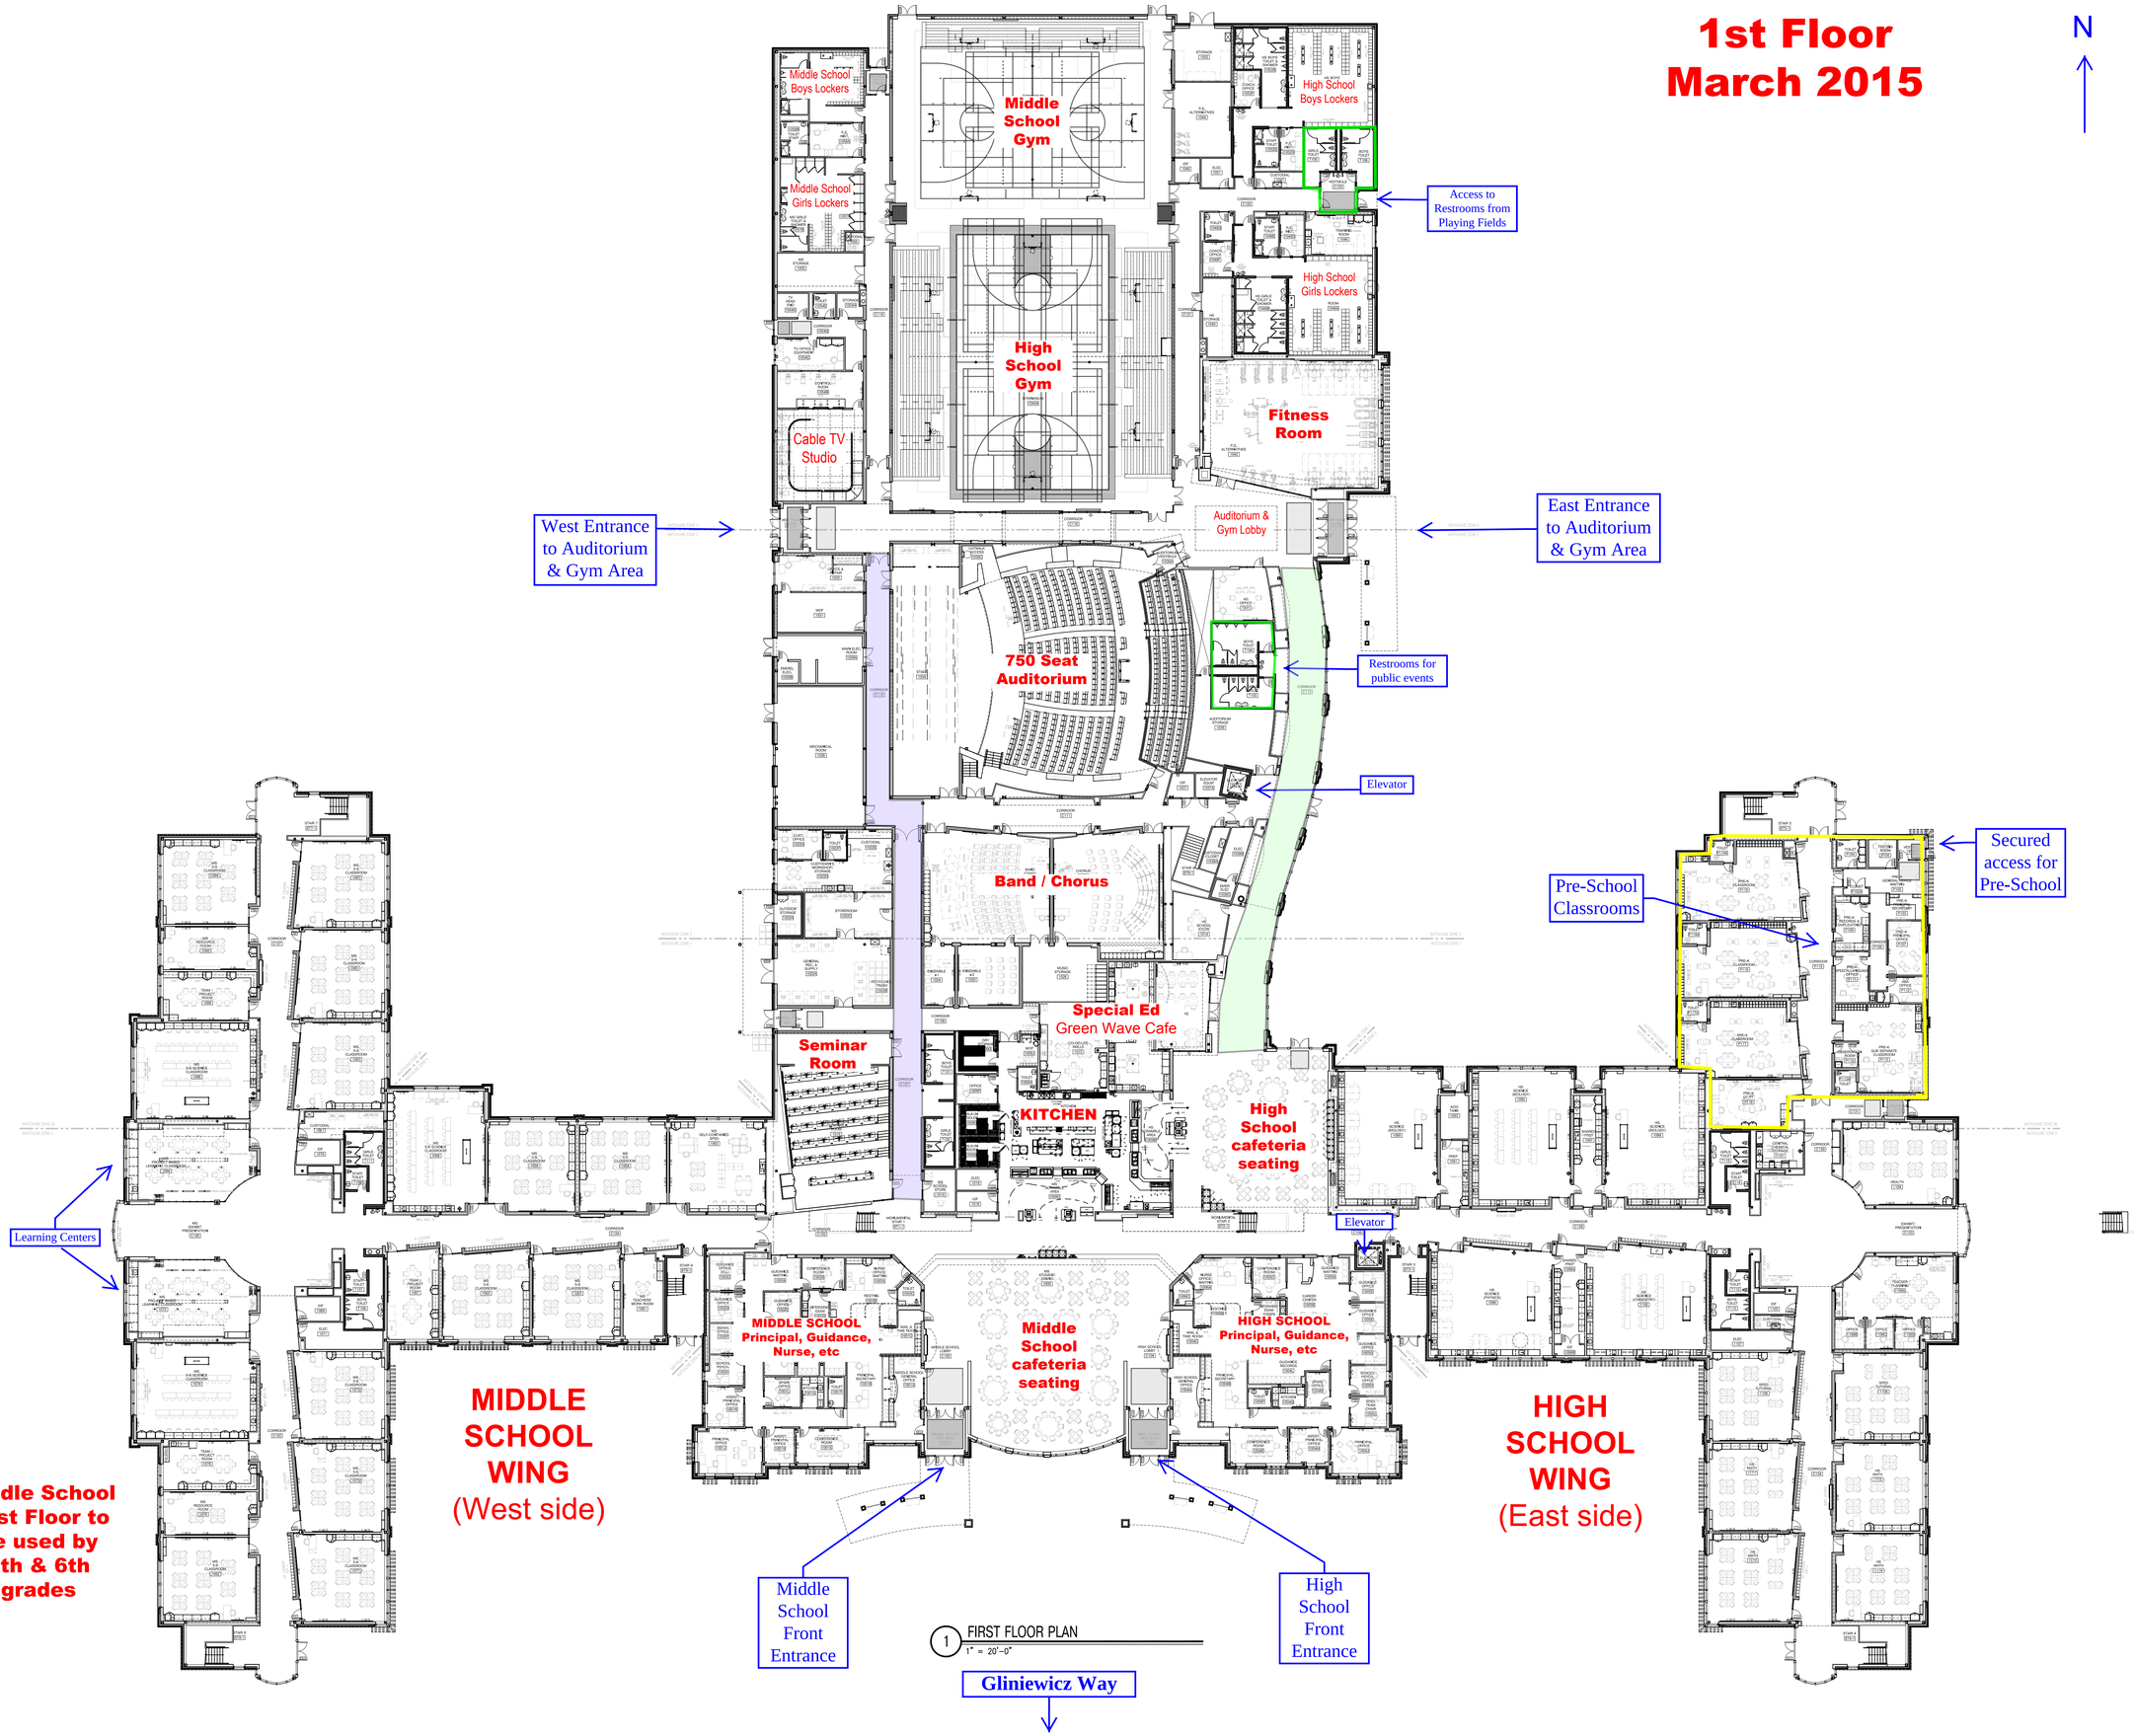

1 FIRST FLOOR PLAN
1" = 20'-0"

A13 architects
526 Boston Post Rd Wayland, MA
508.358.0790 www.a13architects.com

PROGRESS PRINT

ABINGTON PUBLIC SCHOOLS
Co-Located
Pre-K | Middle | High School

201 Gliniewicz Way
Abington, MA 02351

Copyright (C) 2015 A13 Architects, LLC

KEYNOTE LEGEND:

This plan dated 3/11/15 is a work in progress and is subject to further change and revision

NORTH ARROW

KEYPLAN

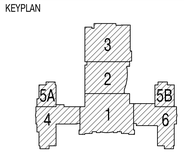

DRAWING NAME:
OVERALL FIRST FLOOR PLAN

DRAWN BY:	CLO
REVIEWED BY:	CLO
SCALE:	As Noted
JOB NO.:	1301.00
DATE:	MARCH 11, 2015

DRAWING NUMBER: A1.10

2nd Floor
March 2015

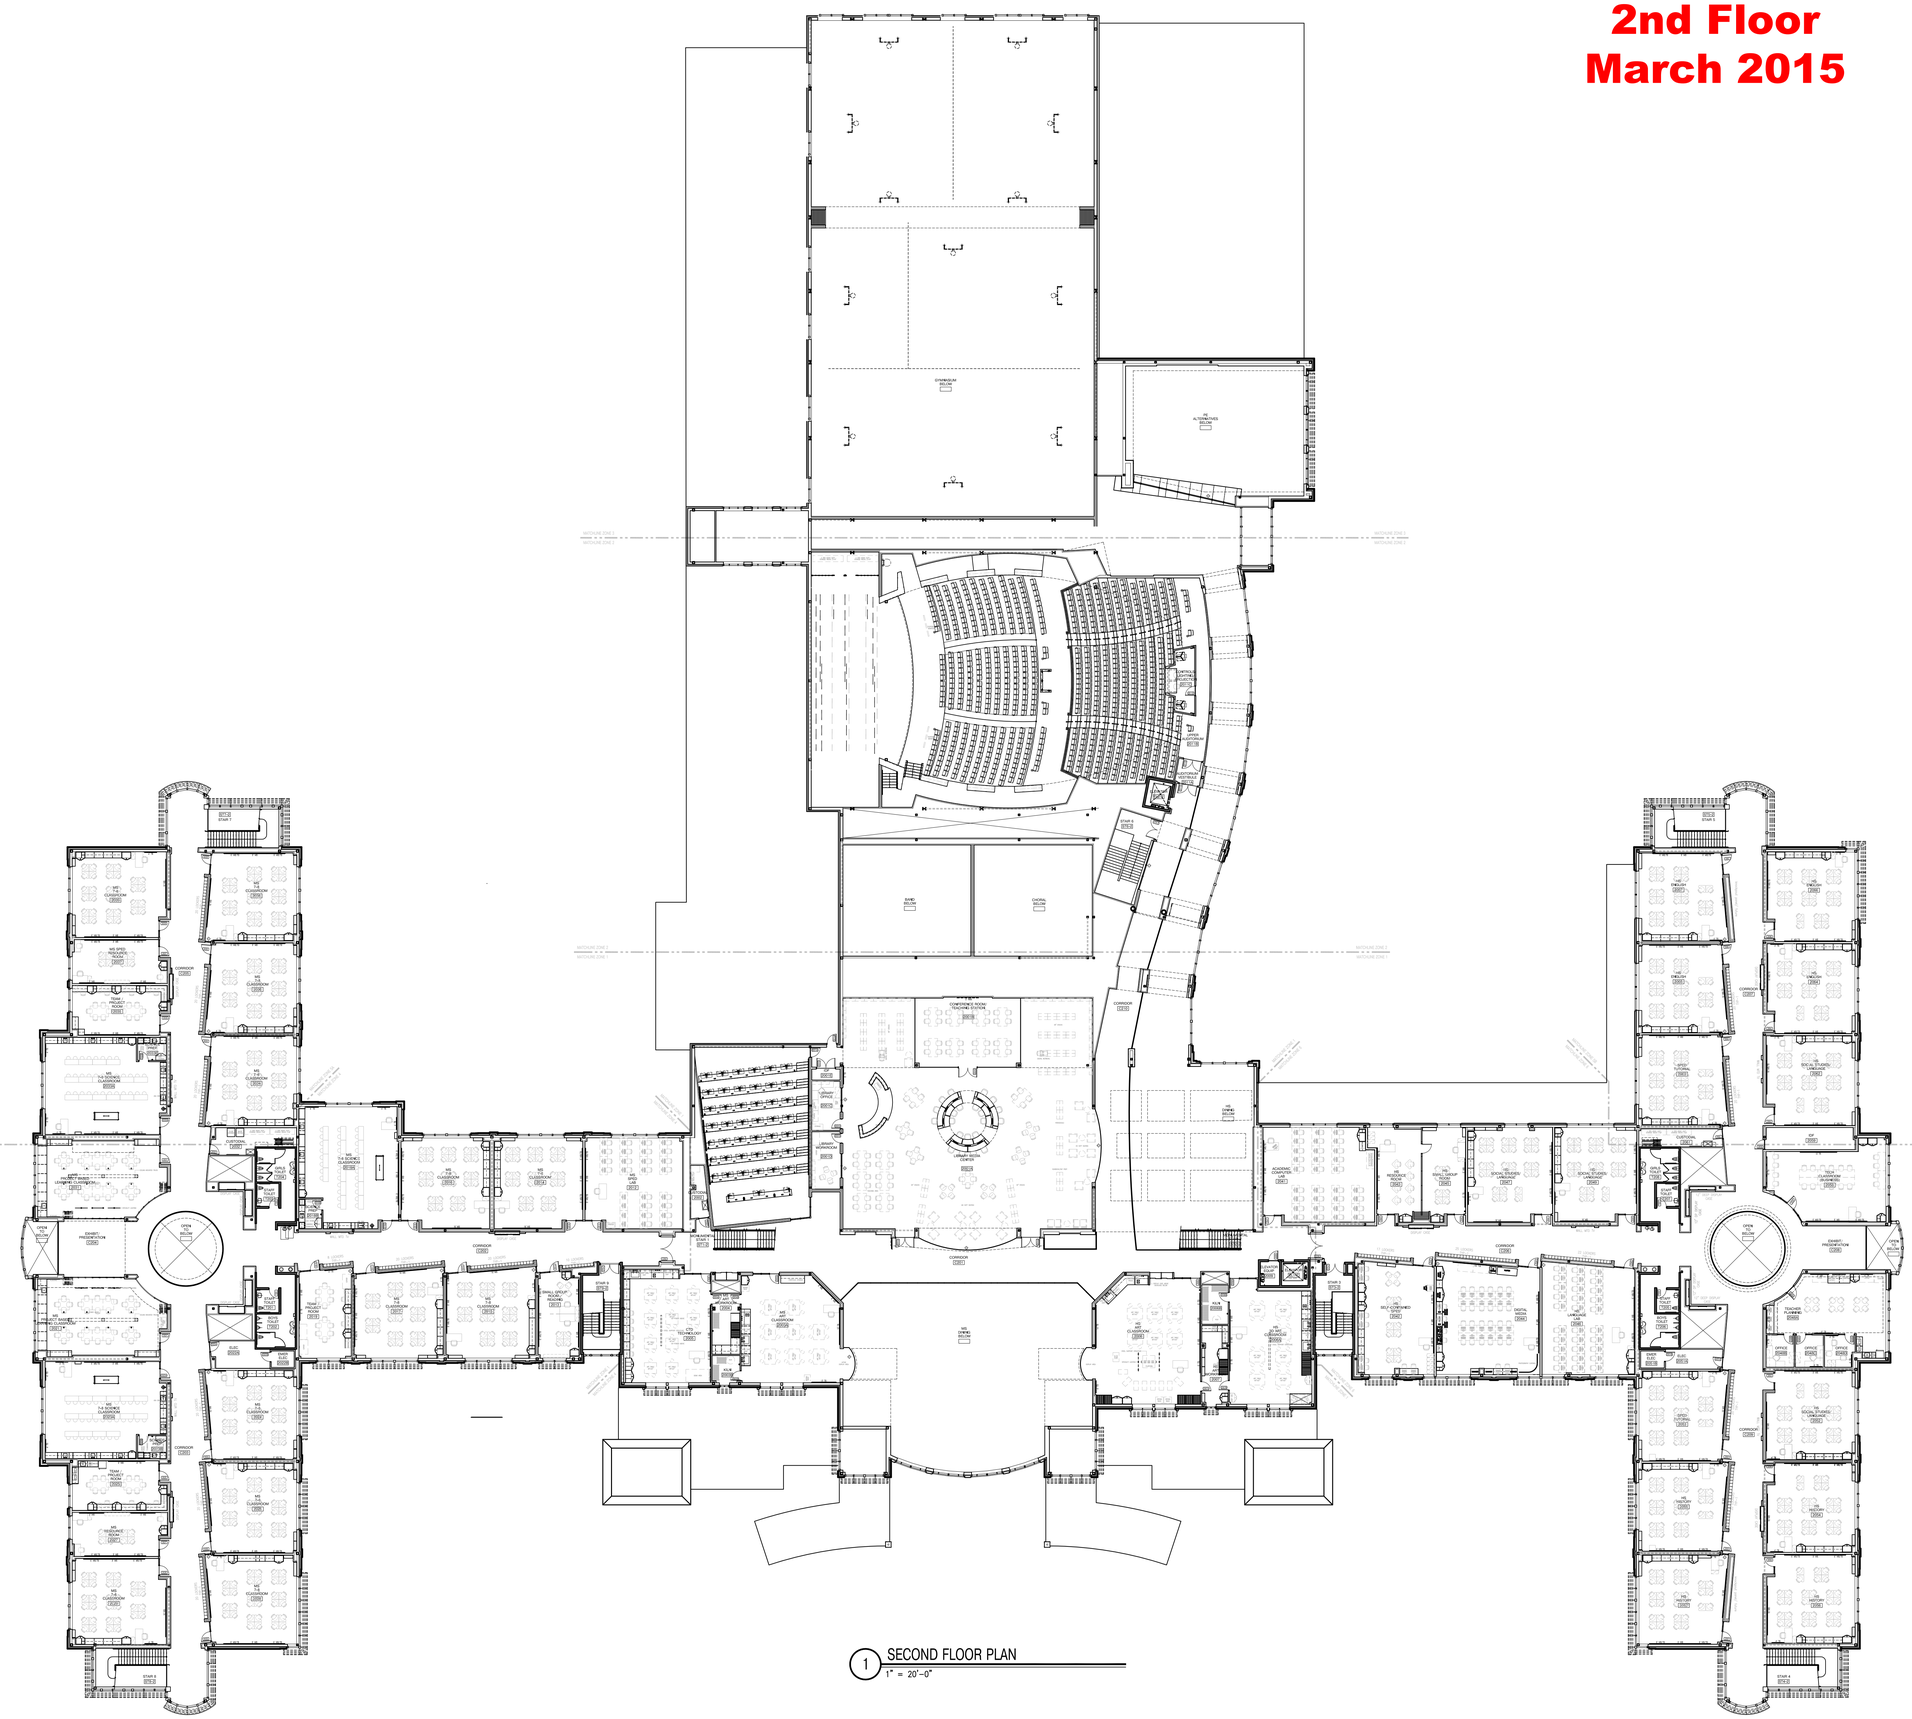

1 SECOND FLOOR PLAN
1" = 20'-0"

architects
526 Boston Post Rd
508.358.0790
Wayland, MA
www.ai3architects.com

PROGRESS PRINT

ABINGTON PUBLIC SCHOOLS
Co-Located
Pre-K | Middle | High
School

201 Gliniewicz Way
Abington, MA 02351

Copyright (C) 2015 - Ai3 Architects, LLC

KEYNOTE LEGEND:

This plan dated 3/11/15 is a work in progress and is subject to further change and revision

NORTH ARROW

KEYPLAN

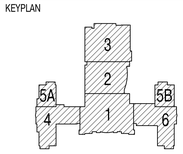

DRAWING NAME:
OVERALL SECOND FLOOR PLAN

DRAWN BY:	CLO
REVIEWED BY:	CLO
SCALE:	As Noted
JOB NO.:	1301.00
DATE:	MARCH 11, 2015

DRAWING NUMBER:
A1.20

2nd Floor
March 2015

N

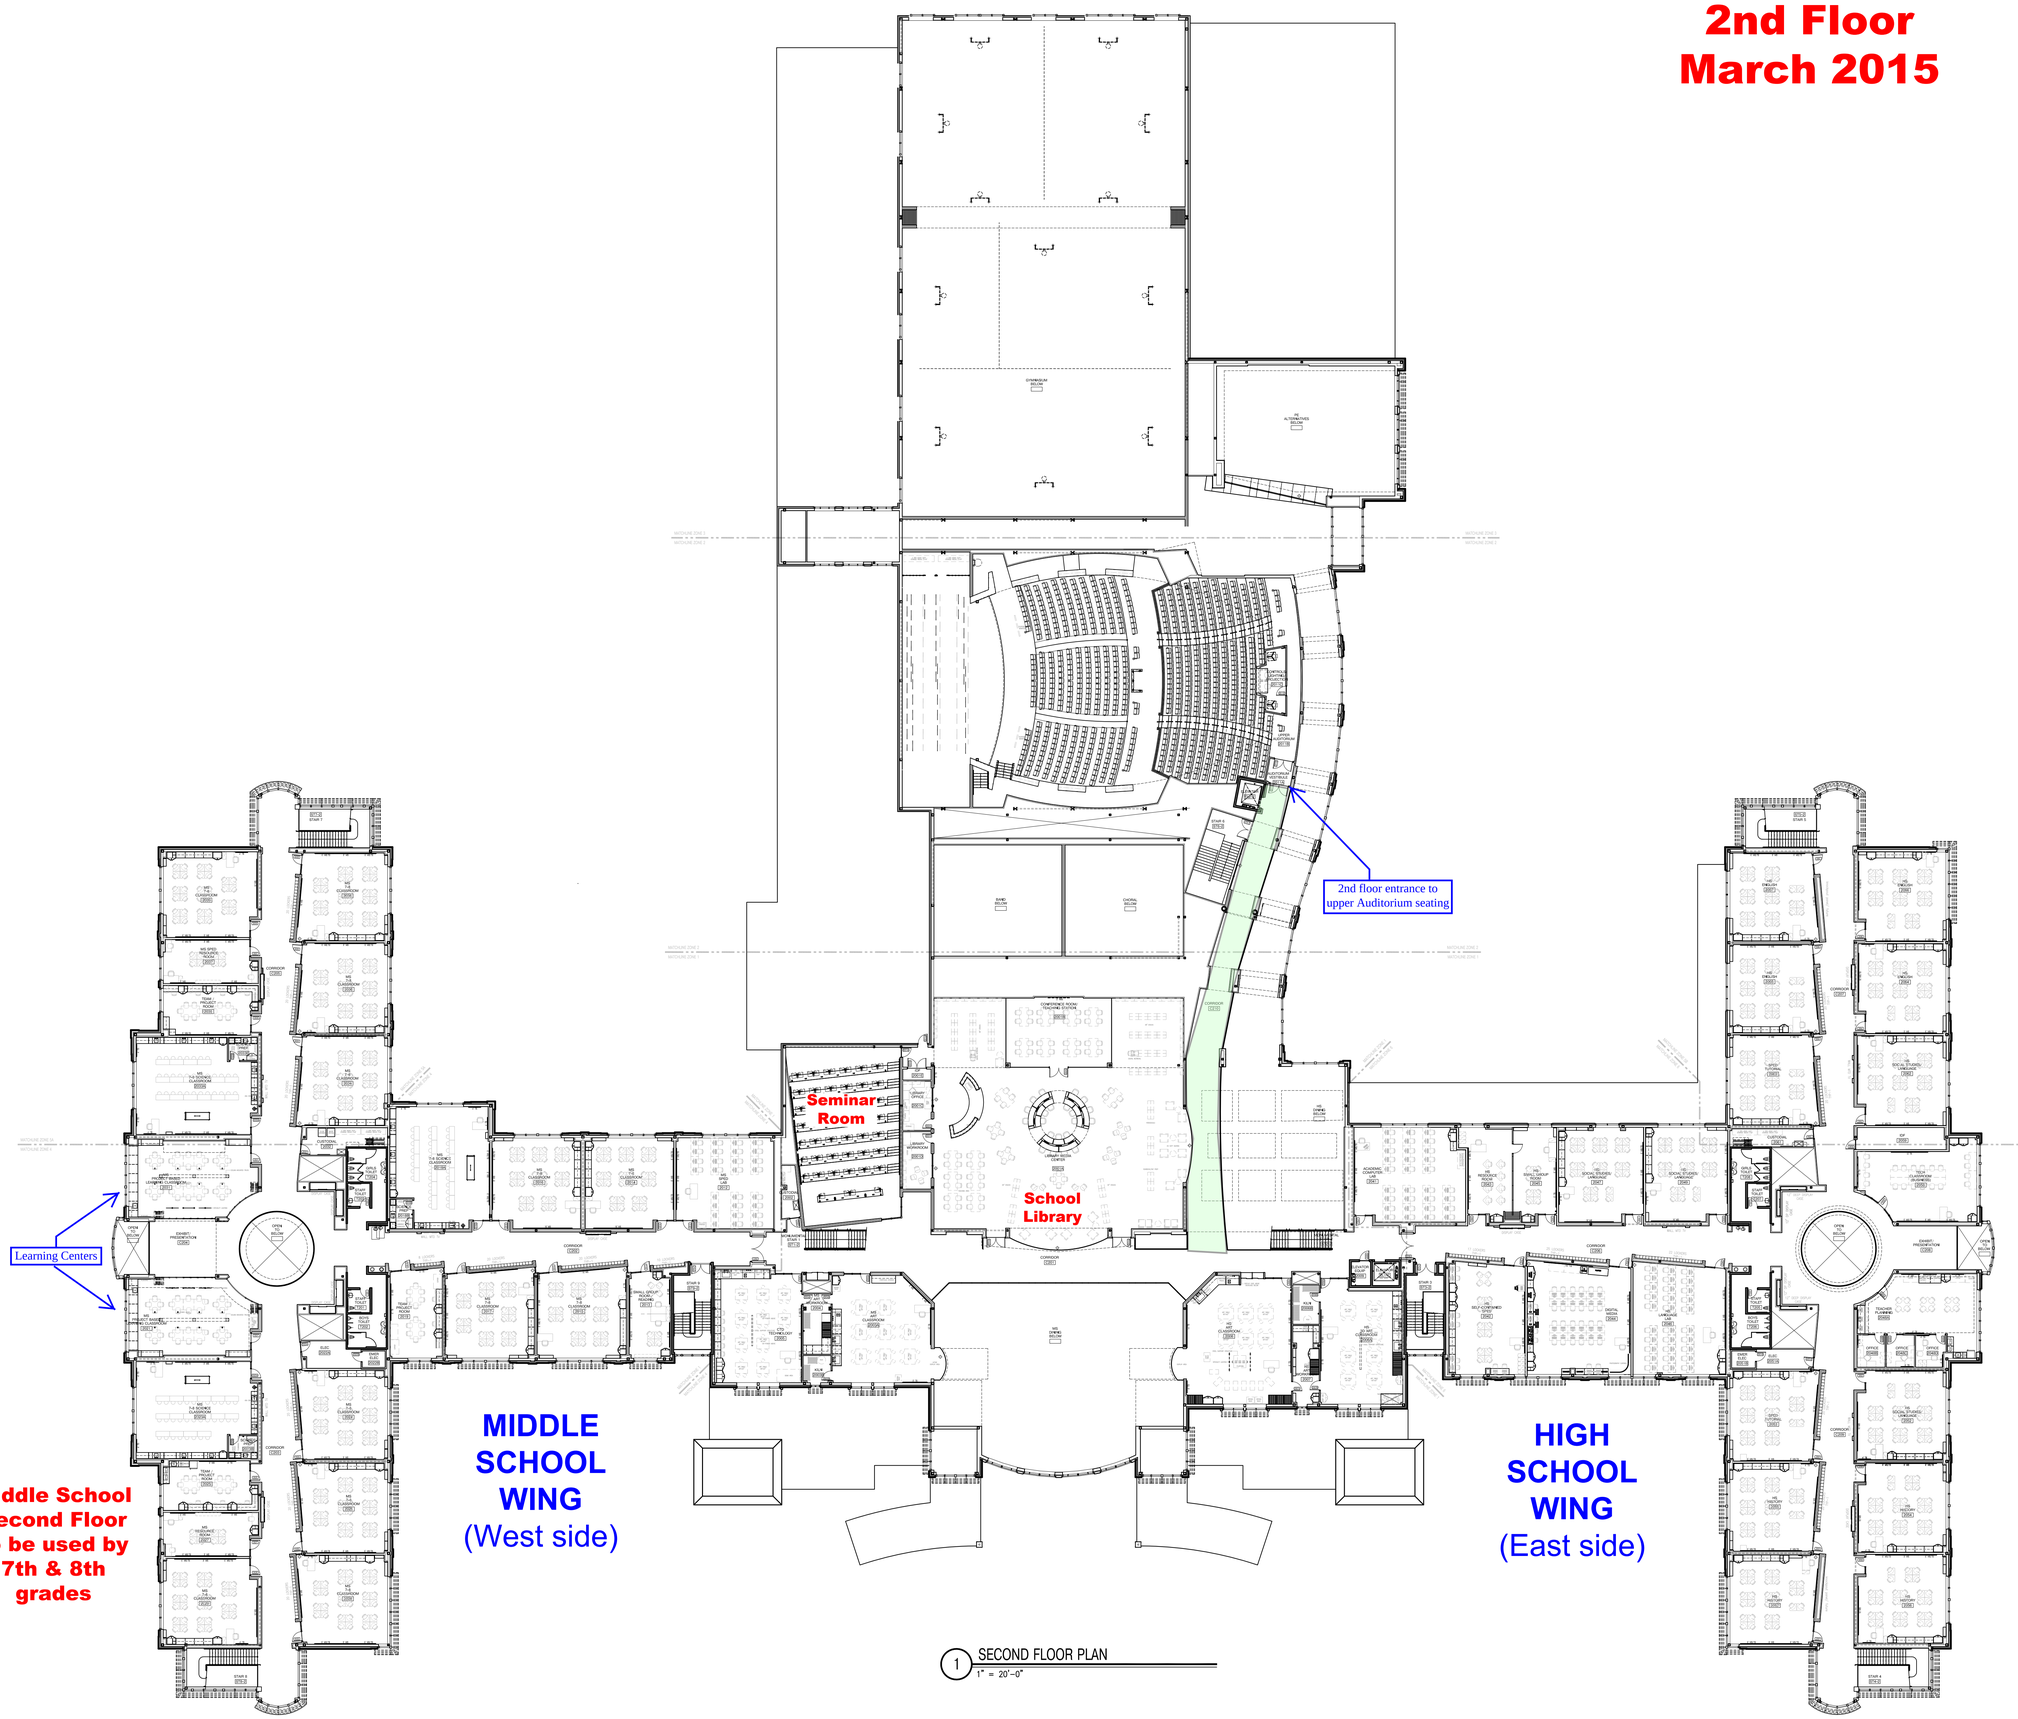

1 SECOND FLOOR PLAN
1" = 20'-0"

architects
526 Boston Post Rd Wayland, MA
508.358.0790 www.ai3architects.com

PROGRESS PRINT

ABINGTON PUBLIC SCHOOLS
Co-Located
Pre-K | Middle | High School

201 Gliniewicz Way
Abington, MA 02351

Copyright (C) 2015 - Ai3 Architects, LLC

KEYNOTE LEGEND:

This plan dated 3/11/15 is a work in progress and is subject to further change and revision

NORTH ARROW

KEYPLAN

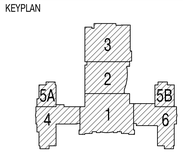

DRAWING NAME:
OVERALL SECOND FLOOR PLAN

DRAWN BY: CLO
REVIEWED BY: CLO
SCALE: As Noted
JOB NO.: 1301.00
DATE: MARCH 11, 2015
DRAWING NUMBER: A1.20